Name of Work. Providing Covering slab over SSM Drain at Bagalagunte main road N/S in ward no.14.Dasarahalli., T.Dasarahalli sub division.

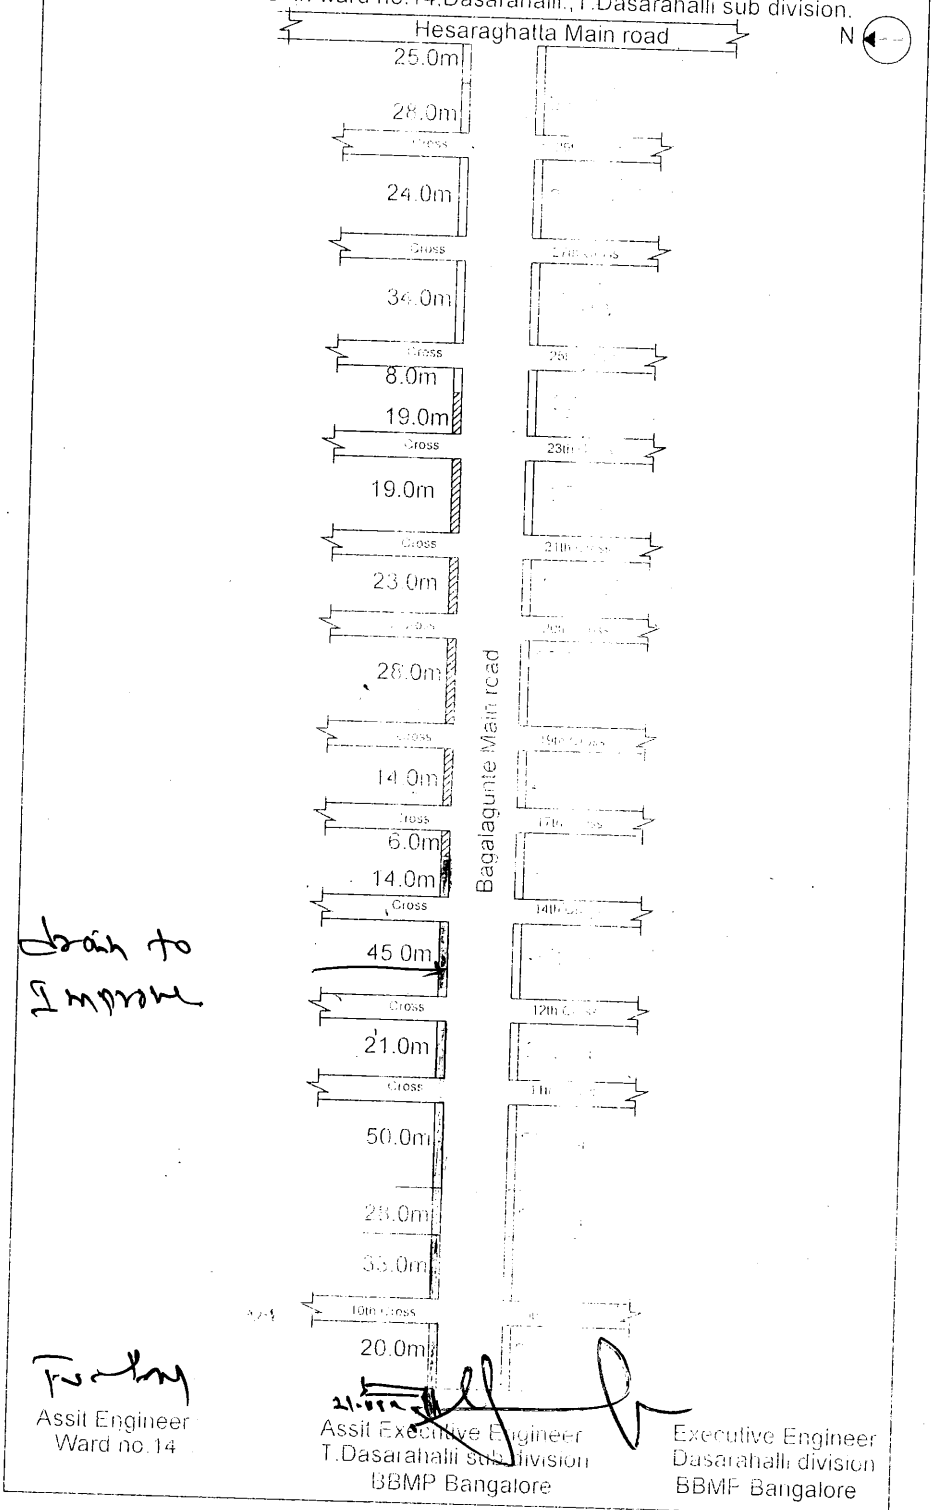

Drain to Improve

Assit Engineer
Ward no.14

Assit Executive Engineer
T.Dasarahalli Sub division
BBMP Bangalore

Executive Engineer
Dasarahalli division
BBMP Bangalore